


5 SCALE 1/8" = 1'-0" 1ST FLOOR LAYOUT PLAN

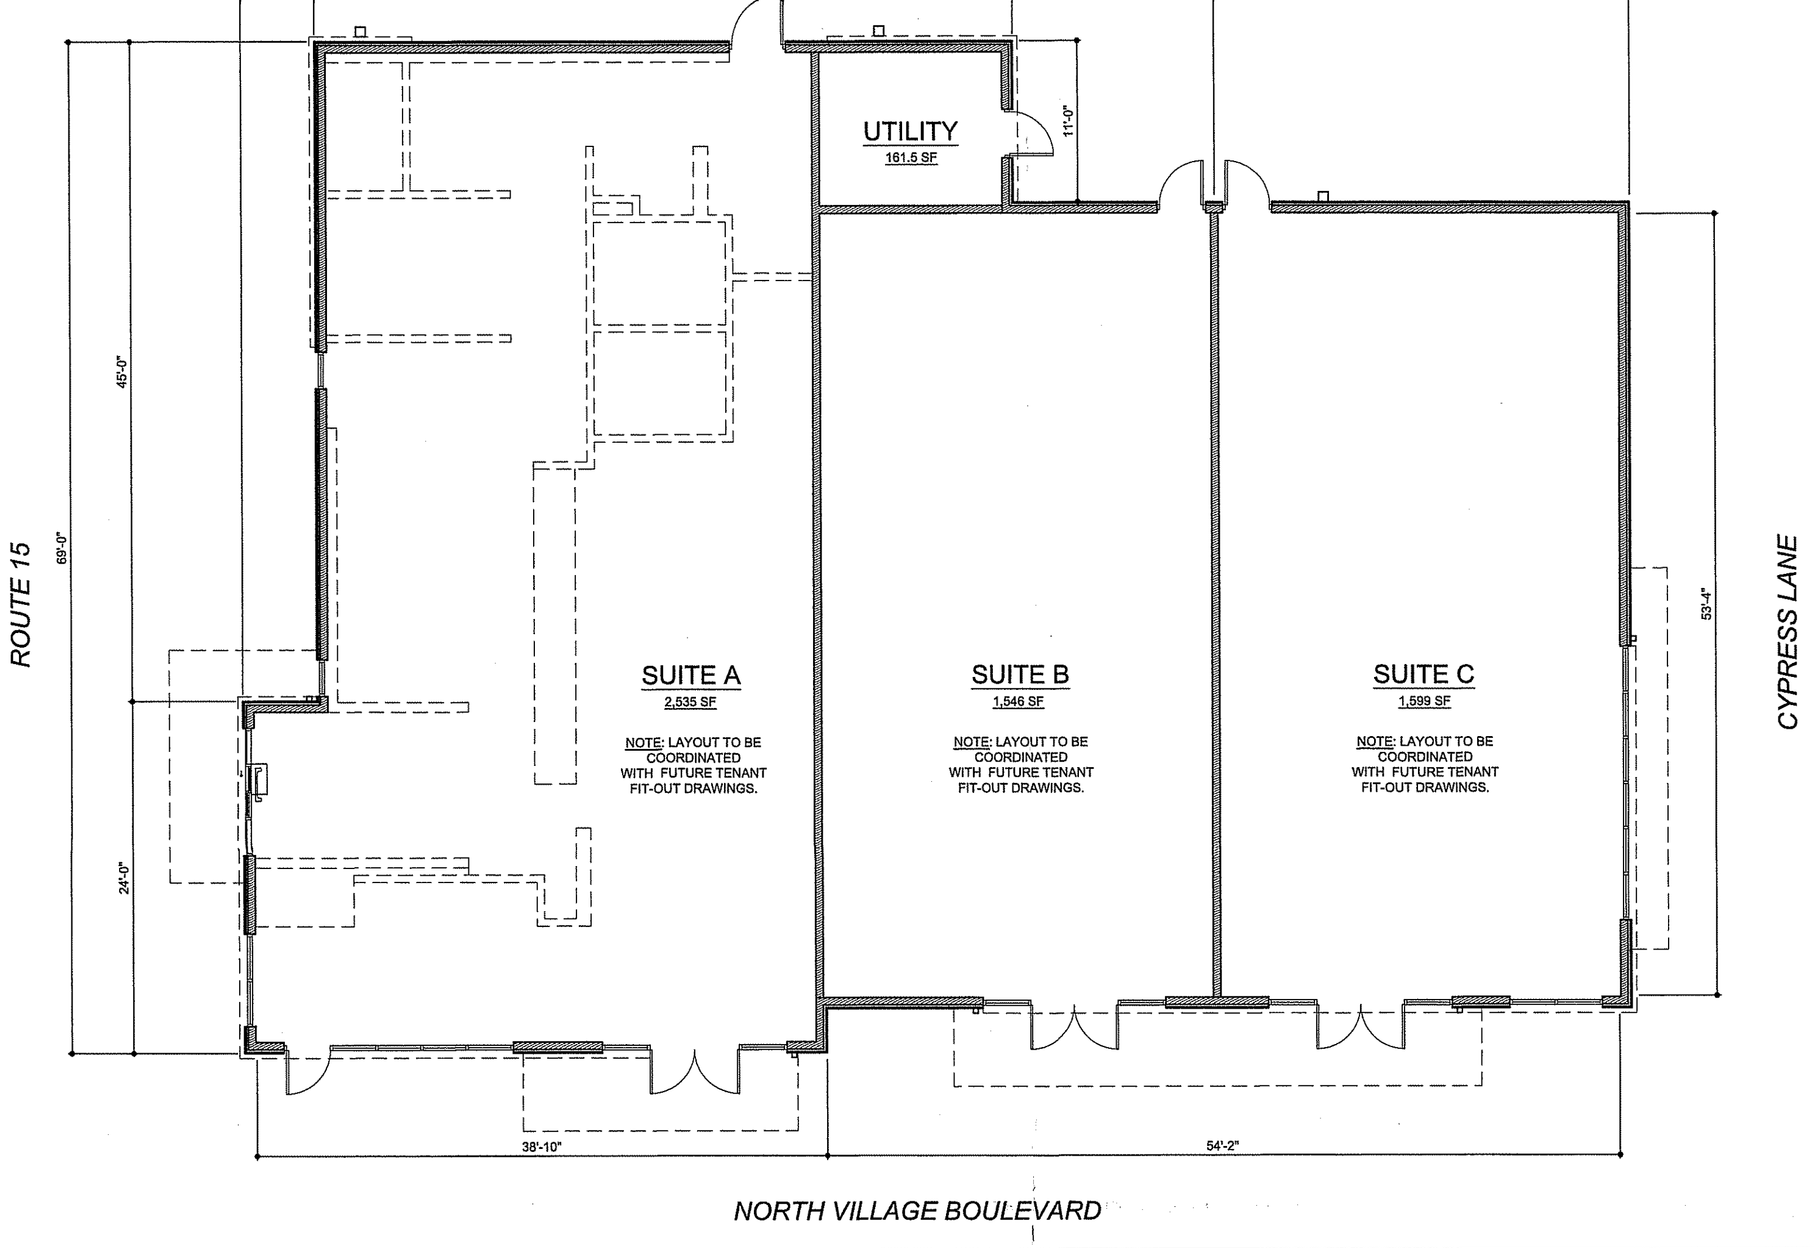


3 SCALE 1/8" = 1'-0" ROUTE 15 CONCEPT ELEVATION




4 SCALE 1/8" = 1'-0" NORTH VILLAGE BOULEVARD CONCEPT ELEVATION

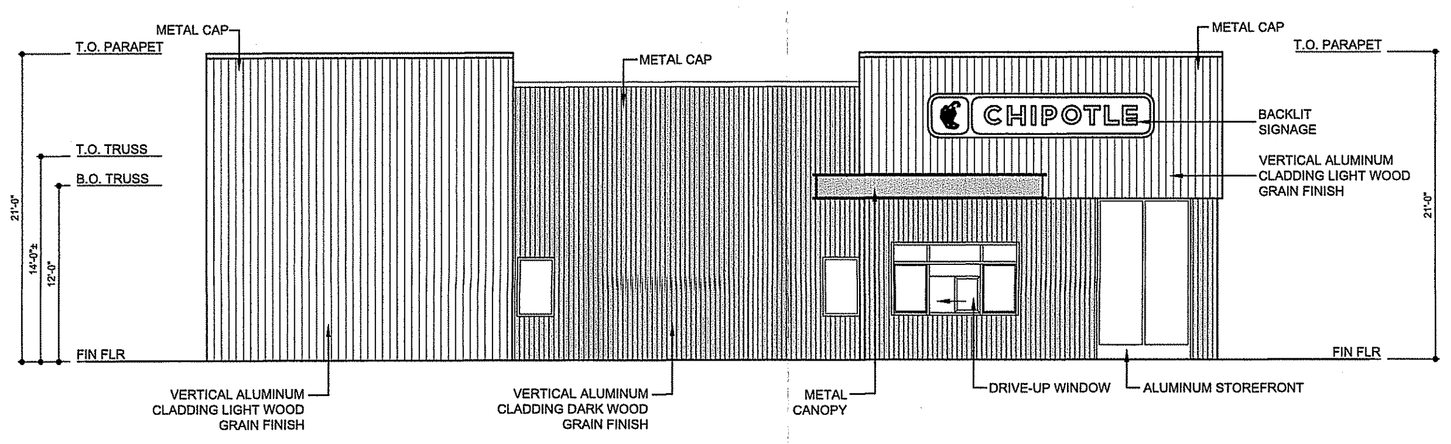


1 SCALE 1/8" = 1'-0" CYPRESS LANE CONCEPT ELEVATION

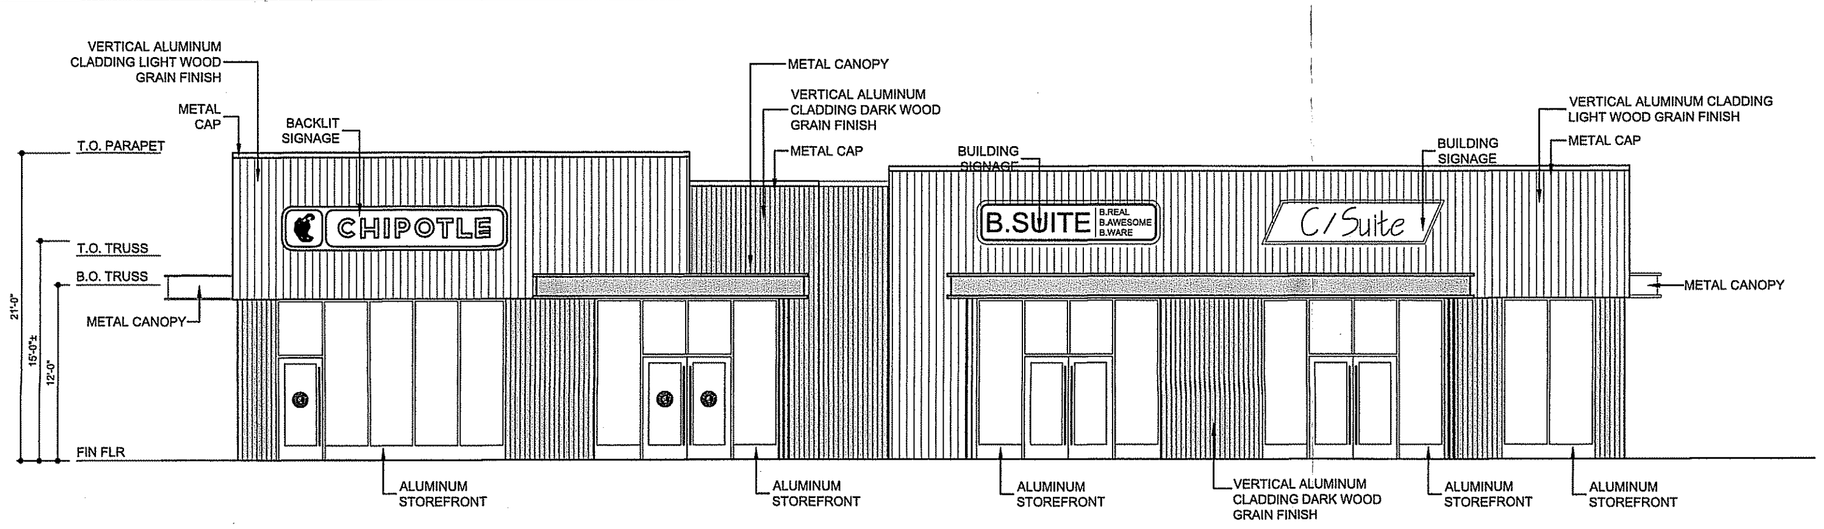


2 SCALE 1/8" = 1'-0" CONCEPT ELEVATION


Architects
Website: hqwArchitects.com

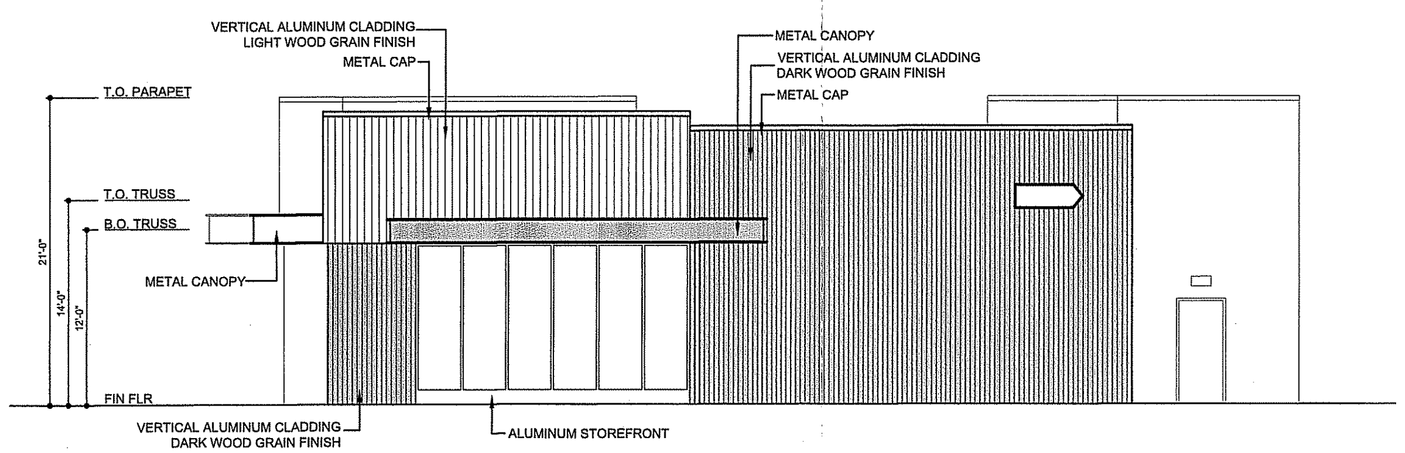New York Metro
14 North Village Blvd.
Suite C
Sparta, NJ 07871
Tel: 973.383.5550

Christopher M. Wolverton, AIA
NJ Architect | 21AI01946500
NY Architect | 037079
DE Architect| S5-0008639

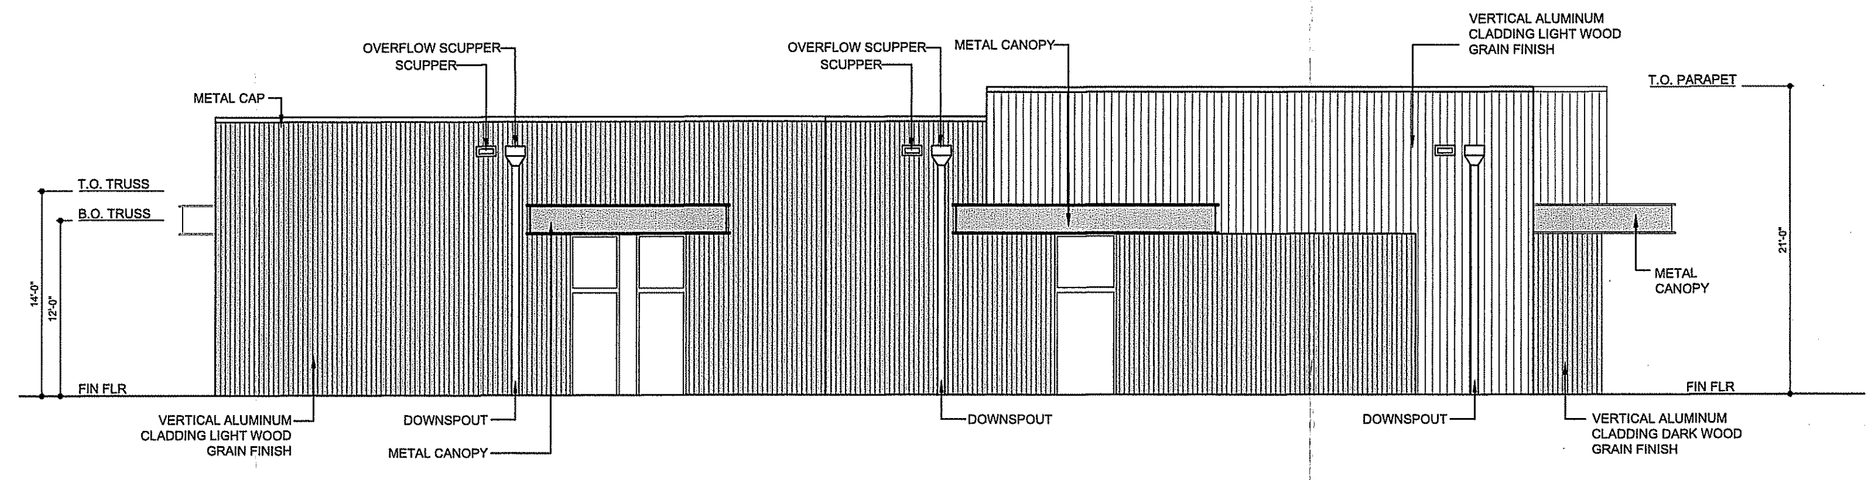Glenn G. Gorlich, RA, NCARB
NJ Architect | 21AI01833300
NY Architect | 035162
PA Architect| RA407747
FL Architect| AR101414
TX Architect | 30351


| Date | Description | # |
|---|---|---|
| 2023.06.05 | PLANNING BOARD - SUBMISSION / REVISION LOG | |

NORTH VILLAGE MULTI-TENANT BUILDING
LOT 7 - BLOCK 16008
RT.15 & NORTH VILLAGE BLVD.
PROJECT TITLE

SEAL AND SIGNATURE

**FLOOR PLAN & EXTERIOR ELEVATIONS**

| | |
|---|---|
| Project Number | 40-0178 |
| Drawn by | HQW |

**A-1**